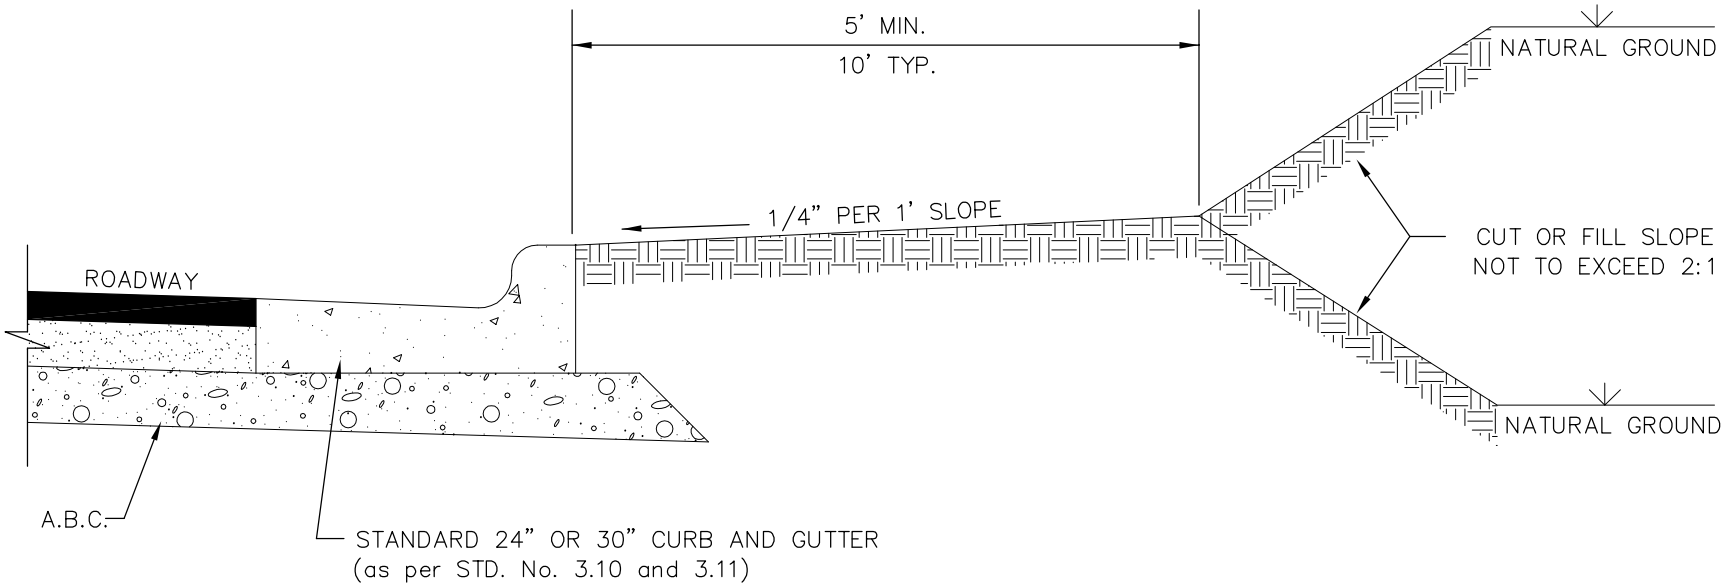

NOTE:

THE TEN FOOT SHOULDER SHALL BE USED ON ALL STREETS WITH A CROSS SECTION OF 35 FEET AND GREATER.

REVISIONS	
DATE	DESCRIPTION

ASHEVILLE

CITY OF ASHEVILLE, N.C.
ENGINEERING DEPARTMENT

STANDARD SHOULDER SECTION
WITHOUT SIDEWALK

STD. No.
3.06